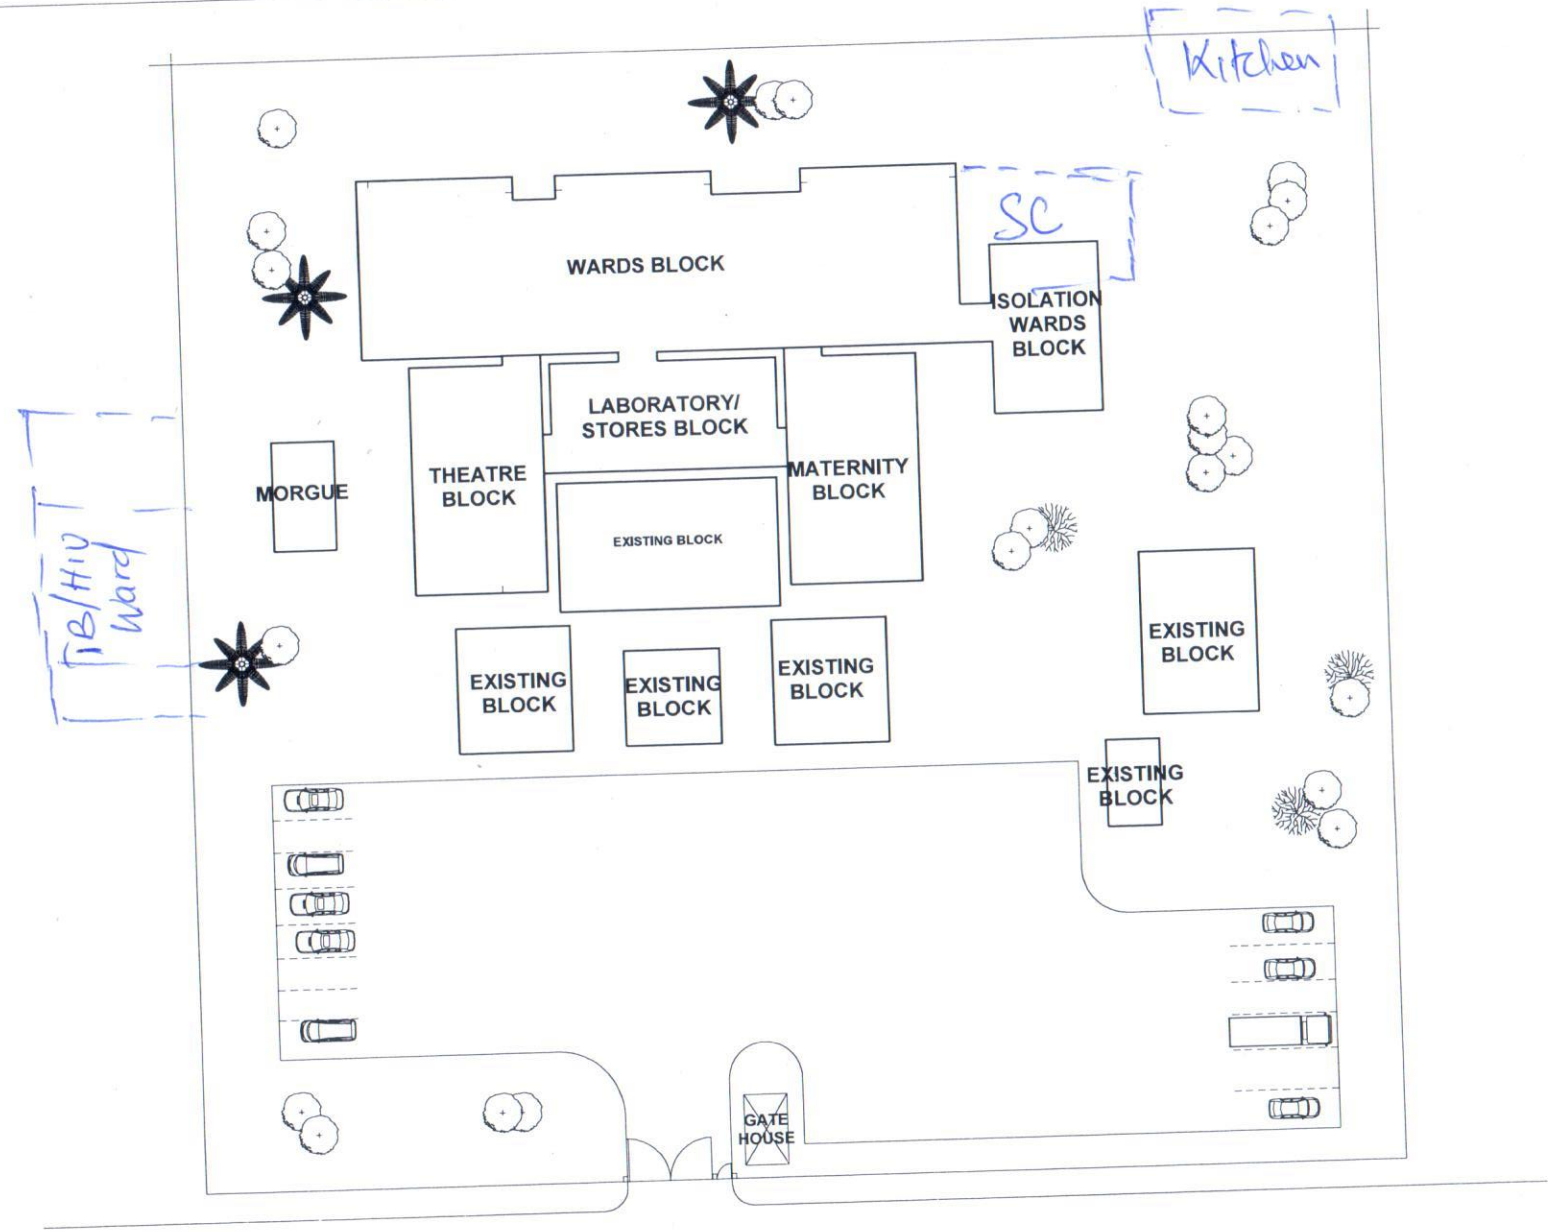

SITE PLAN LAYOUT.

SCALE 1:100CMS.

NOTES.

ARCHITECTURAL.

1. All dimensions are in MM.
2. Foundation depth to be determined on site.
3. Use figured dimensions only, do not scale.
4. Hoop iron reinforcement to alternate between courses.
5. Permanent vents to be propvided above all doors and windows.

CONCRETE WORKS:

1. Cover to reinforcement to be to S.E's instructions.
2. This drawing is to be read in conjunction with other relevant Architectural/Structural drawings.
3. Use figured dimensions only, do not scale.
4. Square twisted bars to B.S 4461 are denoted by "Y".
5. Concrete strength for structural members to be class 25/20.

STRUCTURAL STEEL WORKS:

1. Bolts for anchorage of Plates to R.C Beams members shall be 12mm DIA. with washers unless noted otherwise.
2. Sample trusses must be inspcted and approved by the Structural Engineer before commencing fabrication.
3. Member marked TR denotes 'Truss Rafter'. TT denotes 'Truss Tie(Bottom Member)' TI denotes 'Truss Internal'.

Issuing Agency.

SAMARITANS' PURSE INTERNATIONAL RELIEF.

Project

PROPOSED EXPANSION OF DORO HOSPITAL, SOUTH SUDAN.

MARK.	DATE.	DESCRIPTION.

PROJECT NO.
MODEL FILE:
DRAWN BY:
CHECKED BY:
COPYRIGHT:
STAGE:

ARCHITECTURAL WORKING DRAWING ISOLATION WARDS BLOCK.

SHEET TITLE:

SITE LAYOUT PLAN.

DATE:	SHEET NO:
JAN. 2013.	SP/DH/ARCH.-01.