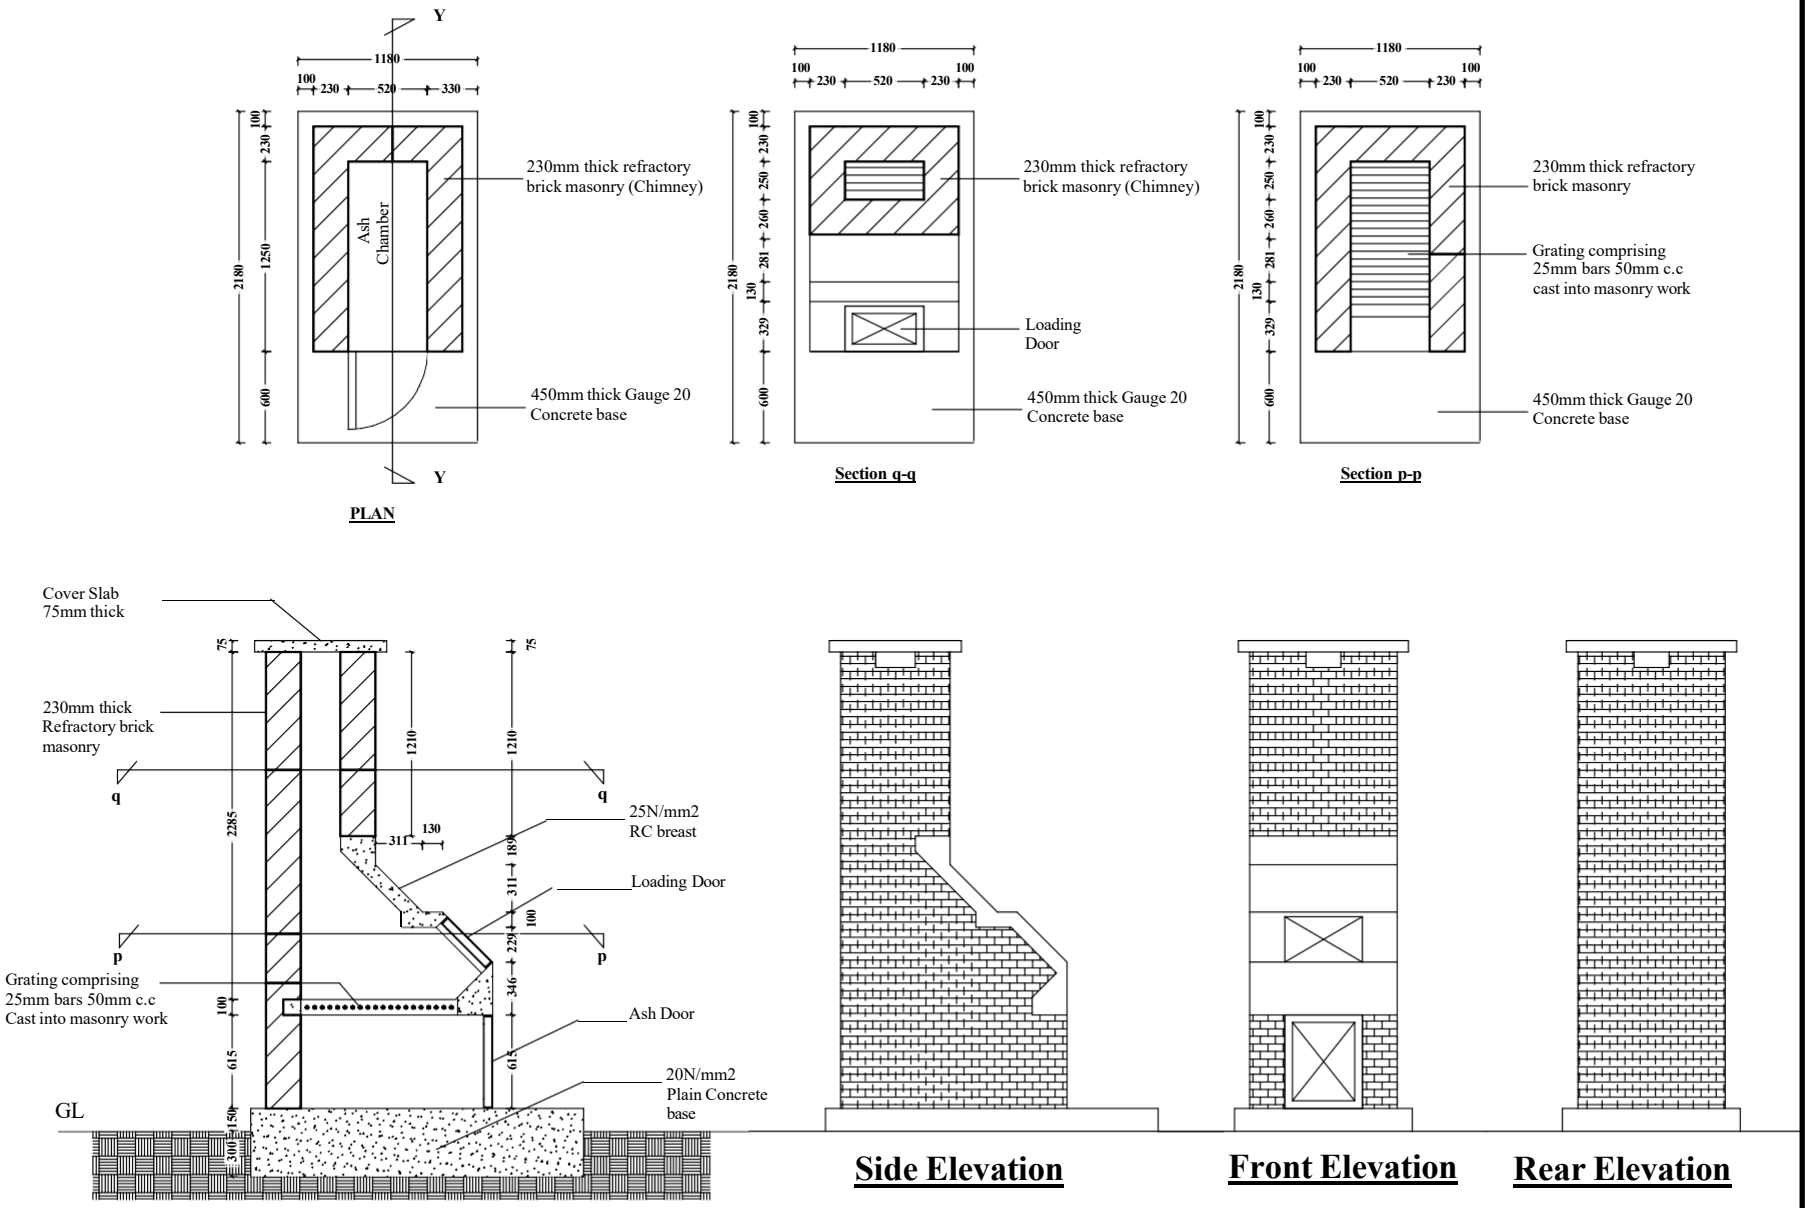

Notes

1. Read only figured dimensions.
2. All construction work is to comply with local authority by laws and fire regulations.
3. All walls less than 200mm thick must be reinforced with hoop iron.
4. Water meter to be 300mm above GL

Drawing scale

1:100